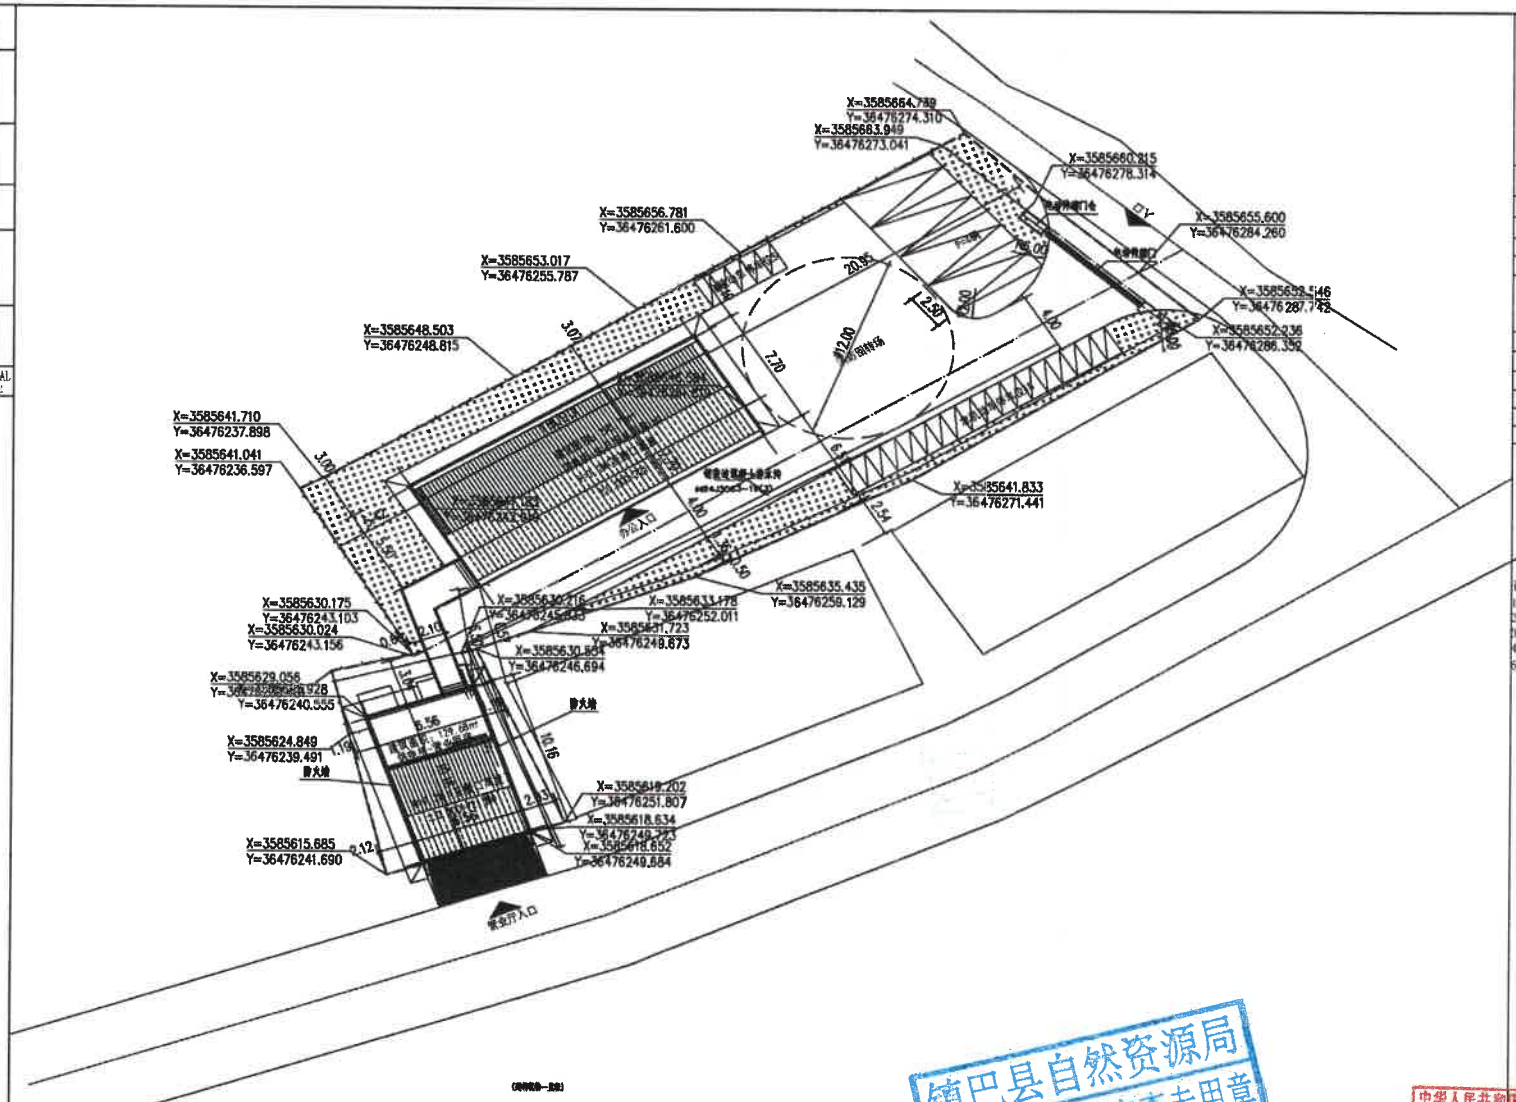

比例尺

0 10 20 30 40M

综合技术经济指标

项次		单位	数量	备注
总用地面积		M^2	906.27	
总建筑面积		M^2	425.69	
地上建筑面积		M^2	425.69	
其中	生产服务用房	M^2	295.96	2层
	营业用房	M^2	109.68	2层
	室外连廊	M^2	20.05	
基底面积		M^2	234.68	室外连廊算投影面积
计容面积		M^2	425.69	
容积率			0.47	
建筑密度		%	25.90	
绿化率		%	21.34	
机动车停车位/非机动车车位		辆	4/23	

图例

规划建筑　道路红线　现状建筑
道路中线　机动车停车位
出入口　绿地　围墙
道　路　非机动车车位

说明：
1. 总图尺寸单位为米。
2. 建筑物，道路定位线为边线。
3. 本地形图根据业主提供的电子版地图绘制。
4. 本图所标注建筑间距为建筑外墙间距。
5. 混凝土硬化地面做法参陕09J09，91页，图1道牙做法参陕09J09，97页，图1

室外工程一览表

1	[illegible]	193.40	车方米	
2	[illegible]	521.50	车方米	
3	[illegible]	6.5	米	
4	[illegible]	130	米	
5	[illegible]	3.4	立方米	[illegible]

室外工程做法表

[illegible]				
[illegible]	[illegible]	[illegible]	/	[illegible]
[illegible]	[illegible]	[illegible]	[illegible]	[illegible]
[illegible]	[illegible]	[illegible]	[illegible]	[illegible]
[illegible]	[illegible]	[illegible]	[illegible]	[illegible]
[illegible]	[illegible]	[illegible]	/	[illegible]
[illegible]	[illegible]	[illegible]	[illegible]	[illegible]
[illegible]	[illegible]	[illegible]	[illegible]	[illegible]

序号	名称	建筑面积	建筑层数	建筑结构	建筑高度 (m)	层数		建筑面积	地上建筑面积 (m²)	地下建筑面积 (m²)	建筑基底面积 (m²)	计容建筑面积 (m²)	容积率	消防人防建筑面积 (消防人防面积 (m²))	用途	备注
						地上	地下									
1	生产服务用房	多层建筑	钢筋混凝土结构		7.2	2F	/	地下2.1m 2F/3.3m	295.96	295.96	/	147.98	295.96	/	/	二级	商业用房
2	营业用房	多层建筑	钢筋混凝土结构		7.2	2F	/	地下2.1m 2F/3.3m	109.68	109.68		54.85	109.68	/	/	二级	商业用房
3	室外连廊					1F			20.05	20.05		20.05	20.05				连廊结构

镇巴县自然资源局
建设项目规划审查专用章

中华人民共和国一级注册建筑师
姓名：孙利军
[illegible]

中国有色金属工业西安勘察设计研究院有限公司
出图专用章
[illegible]

制图 DRAWN		专业负责人 SPE. CHARGE	
审定 APPROVED		设计 DESIGNER	
审核 REVIEWED		制图 DRAWN	
校对 CHECKED			

项目名称 PROJECT 镇巴县自然资源局生产营业用房

子项名称 SUB-ITEM 总平面布置图

图名 DRAWING TITLE

中国有色金属工业西安勘察设计研究院有限公司
NF of Engineering Investigation & Design Research Institute of China Nonferrous Metals Industry Co.,Ltd.

设计阶段 DESIGN PHASE	方案	专业 SPECIALTY	建筑	版次 REVISION	C
图号 DWG No.	22-5307-09175-J086	比例 SCALE	1:200	日期 DATE	2025.06

未加盖"中国有色金属工业西安勘察设计研究院有限公司出图专用章（红章）"无效。If have not stamped "NFI ISSUED SEAL"(RED), the drawings issued for construction is not valid.

本图版权归属中国有色金属工业西安勘察设计研究院有限公司，未经本公司书面许可，不得复制传播。
This intellectual property of this drawing belongs to NFIDI. Any service, duplication or use this drawing for any projects other than that specified are conduct not allowed with prior written consent of NFIDI.